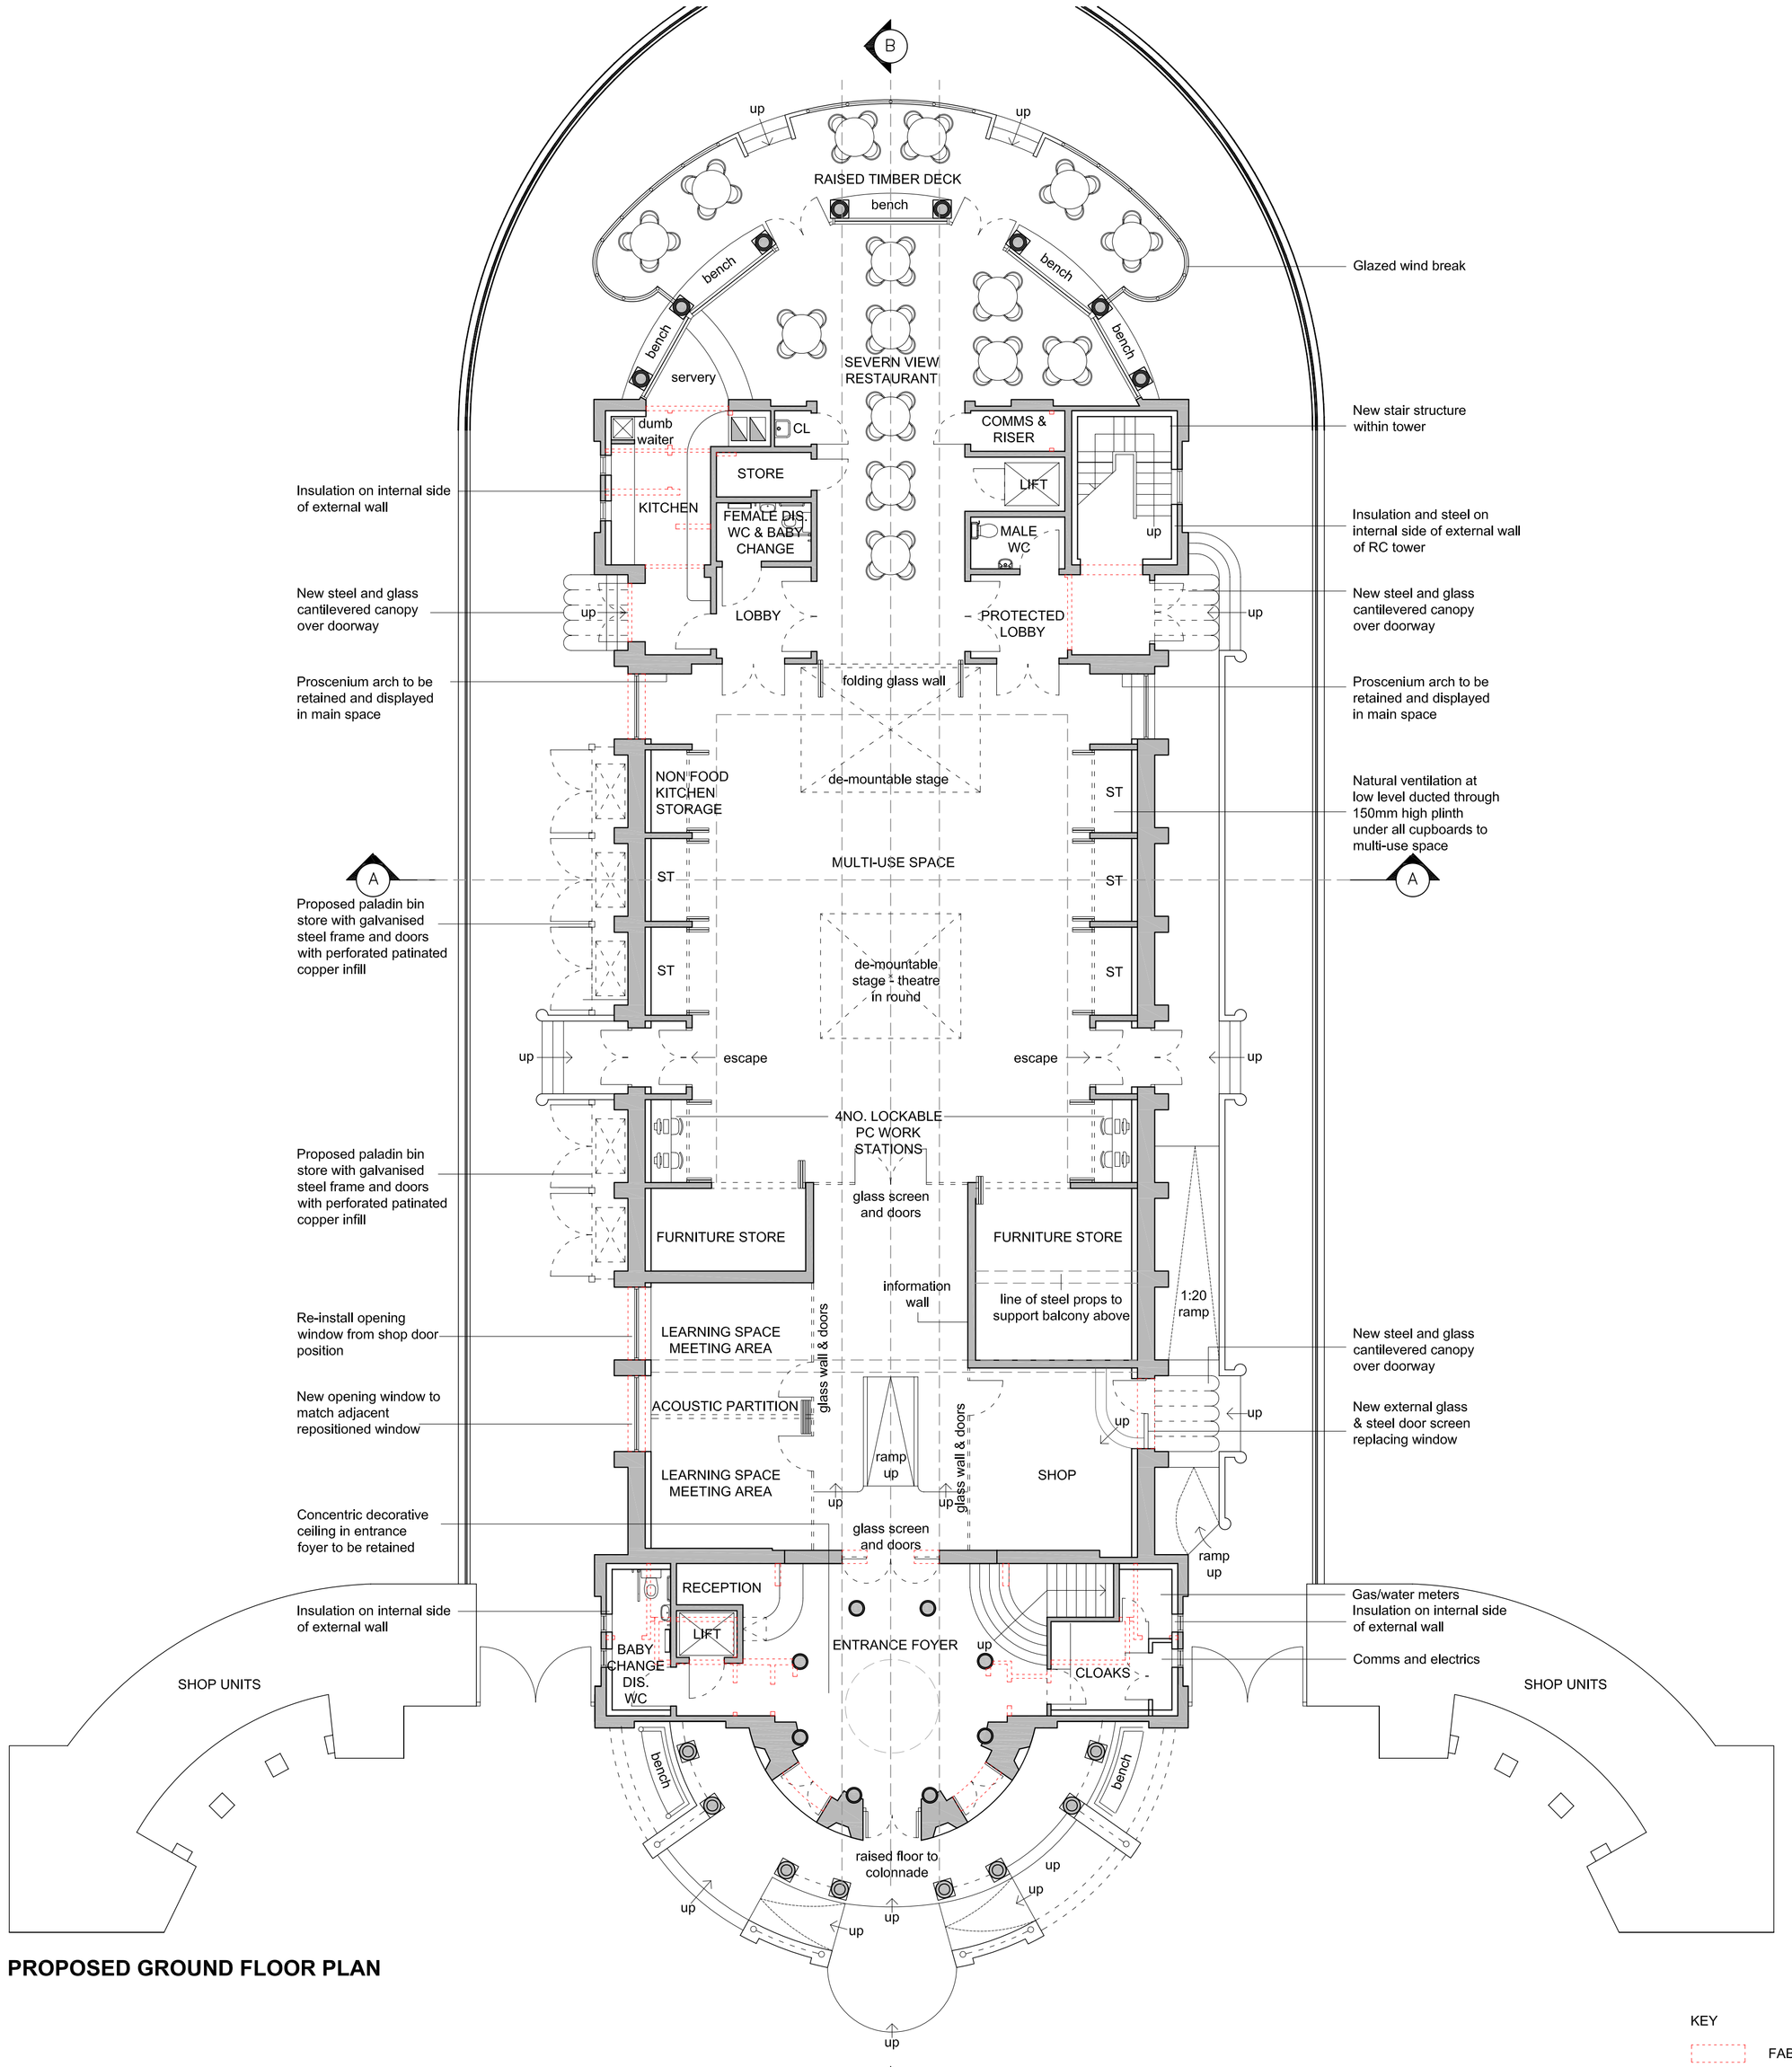

PROPOSED GROUND FLOOR PLAN

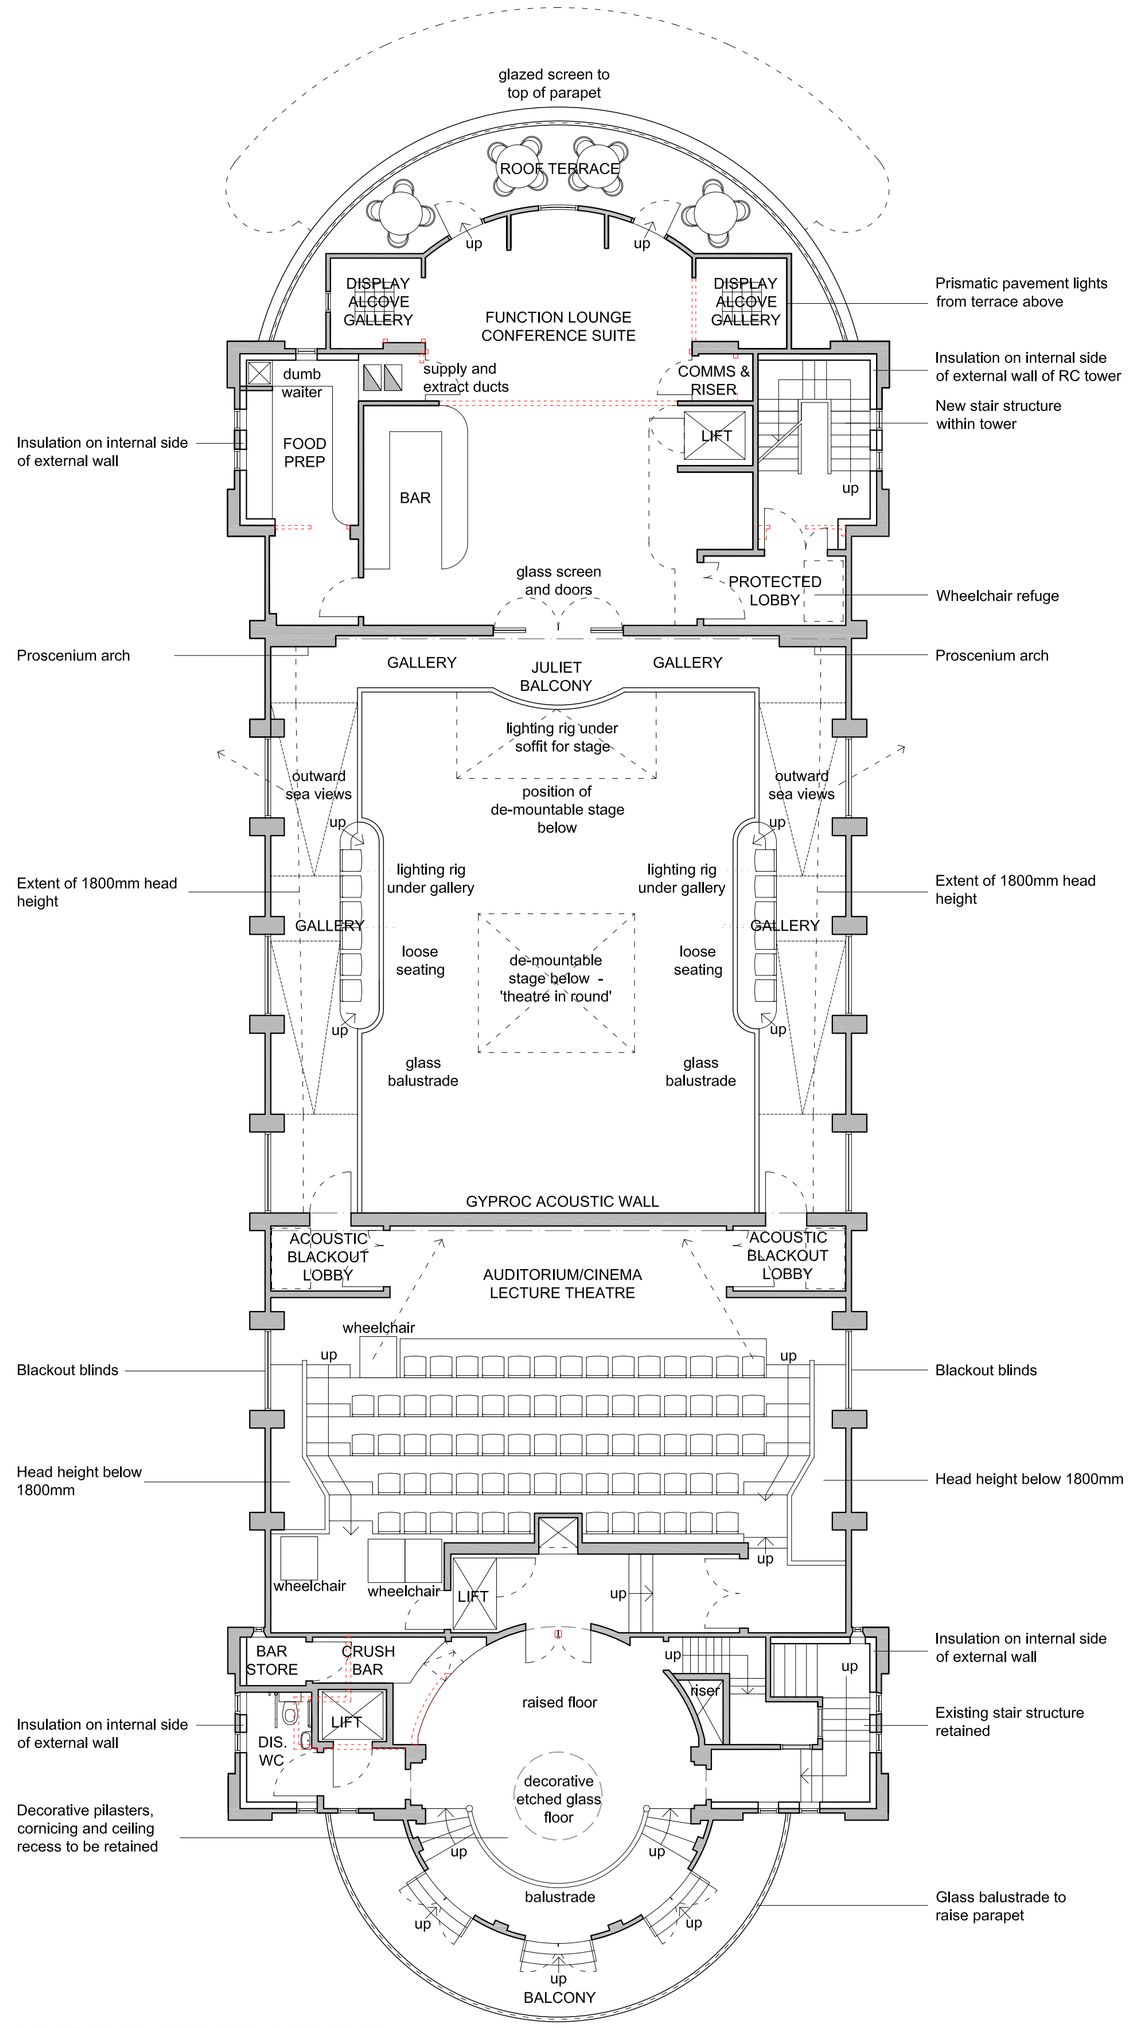

PROPOSED FIRST FLOOR PLAN

KEY

FABRIC REMOVED

ROOF AREAS TO BE COPPER CLAD

METRES

0.0 5.0 10.0 15.0

SCALE - 1:100

REVISION	DATE	DRAWN	CHECKED	DESCRIPTION
A	31.08.10	JS		Roof/Turret plan added, ammendments to plan following Structural Enginner and Services Enginner comment

CLIENT: Penarth Arts & Crafts Ltd	SCALE: 1:100	DATE: 30/07/10
PROJECT: Penarth Pier	DRAWN: JS	CHECKED: SE
DRAWING TITLE: Proposed First and Second Floor Plan OPTION A	JOB NUMBER: 232027	DRAWING NO.: 202 — REVISION: A

35 KING STREET, BRISTOL, BS1 4BZ, TEL 0117 927 7396, FAX 0117 927 7594
PURCELL MILLER TRITTON LLP IS A LIMITED LIABILITY PARTNERSHIP REGISTERED IN ENGLAND AND WALES, REGISTERED NUMBER OC315259, REGISTERED OFFICE 3 COLEGATE, NORWICH, NORFOLK, NR3 1BN. www.pmt.co.uk

© ALL RIGHTS RESERVED
REPORT ALL DISCREPANCIES
DO NOT SCALE FROM DRAWING
CHECK DIMENSIONS ON SITE

PURCELL MILLER TRITTON