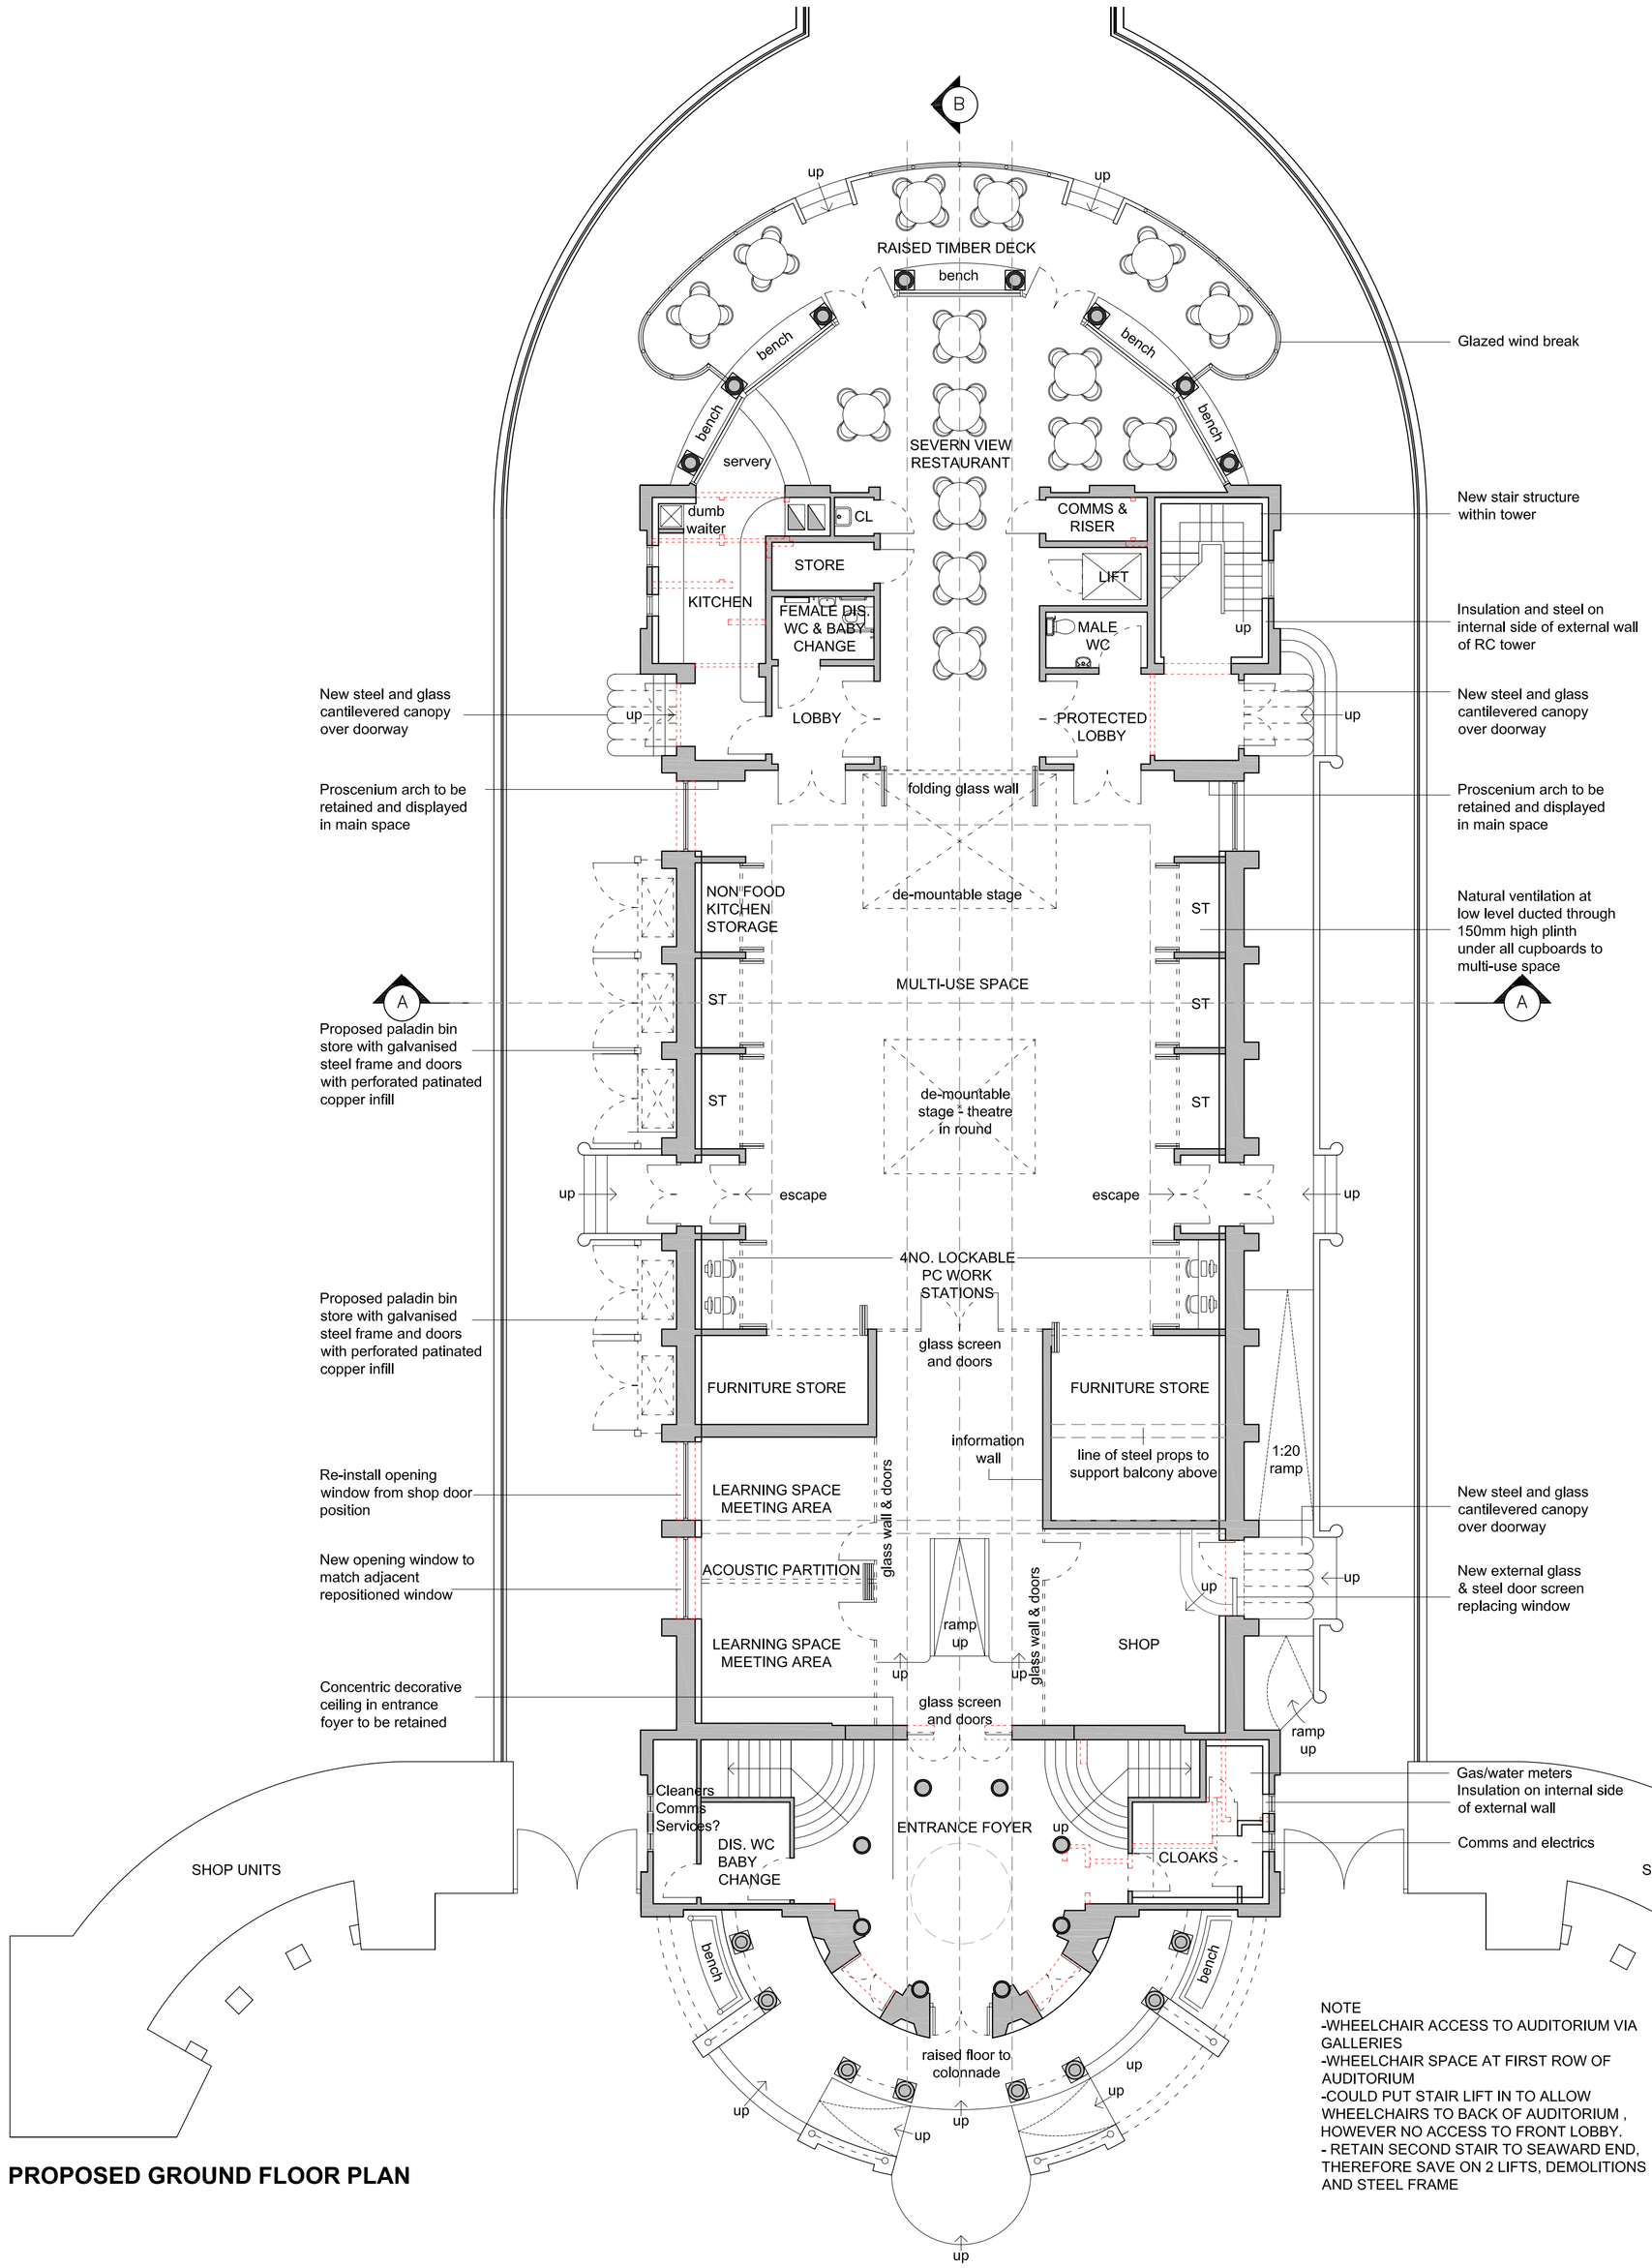

PROPOSED GROUND FLOOR PLAN

NOTE
-WHEELCHAIR ACCESS TO AUDITORIUM VIA GALLERIES
-WHEELCHAIR SPACE AT FIRST ROW OF AUDITORIUM
-COULD PUT STAIR LIFT IN TO ALLOW WHEELCHAIRS TO BACK OF AUDITORIUM , HOWEVER NO ACCESS TO FRONT LOBBY.
- RETAIN SECOND STAIR TO SEAWARD END, THEREFORE SAVE ON 2 LIFTS, DEMOLITIONS AND STEEL FRAME

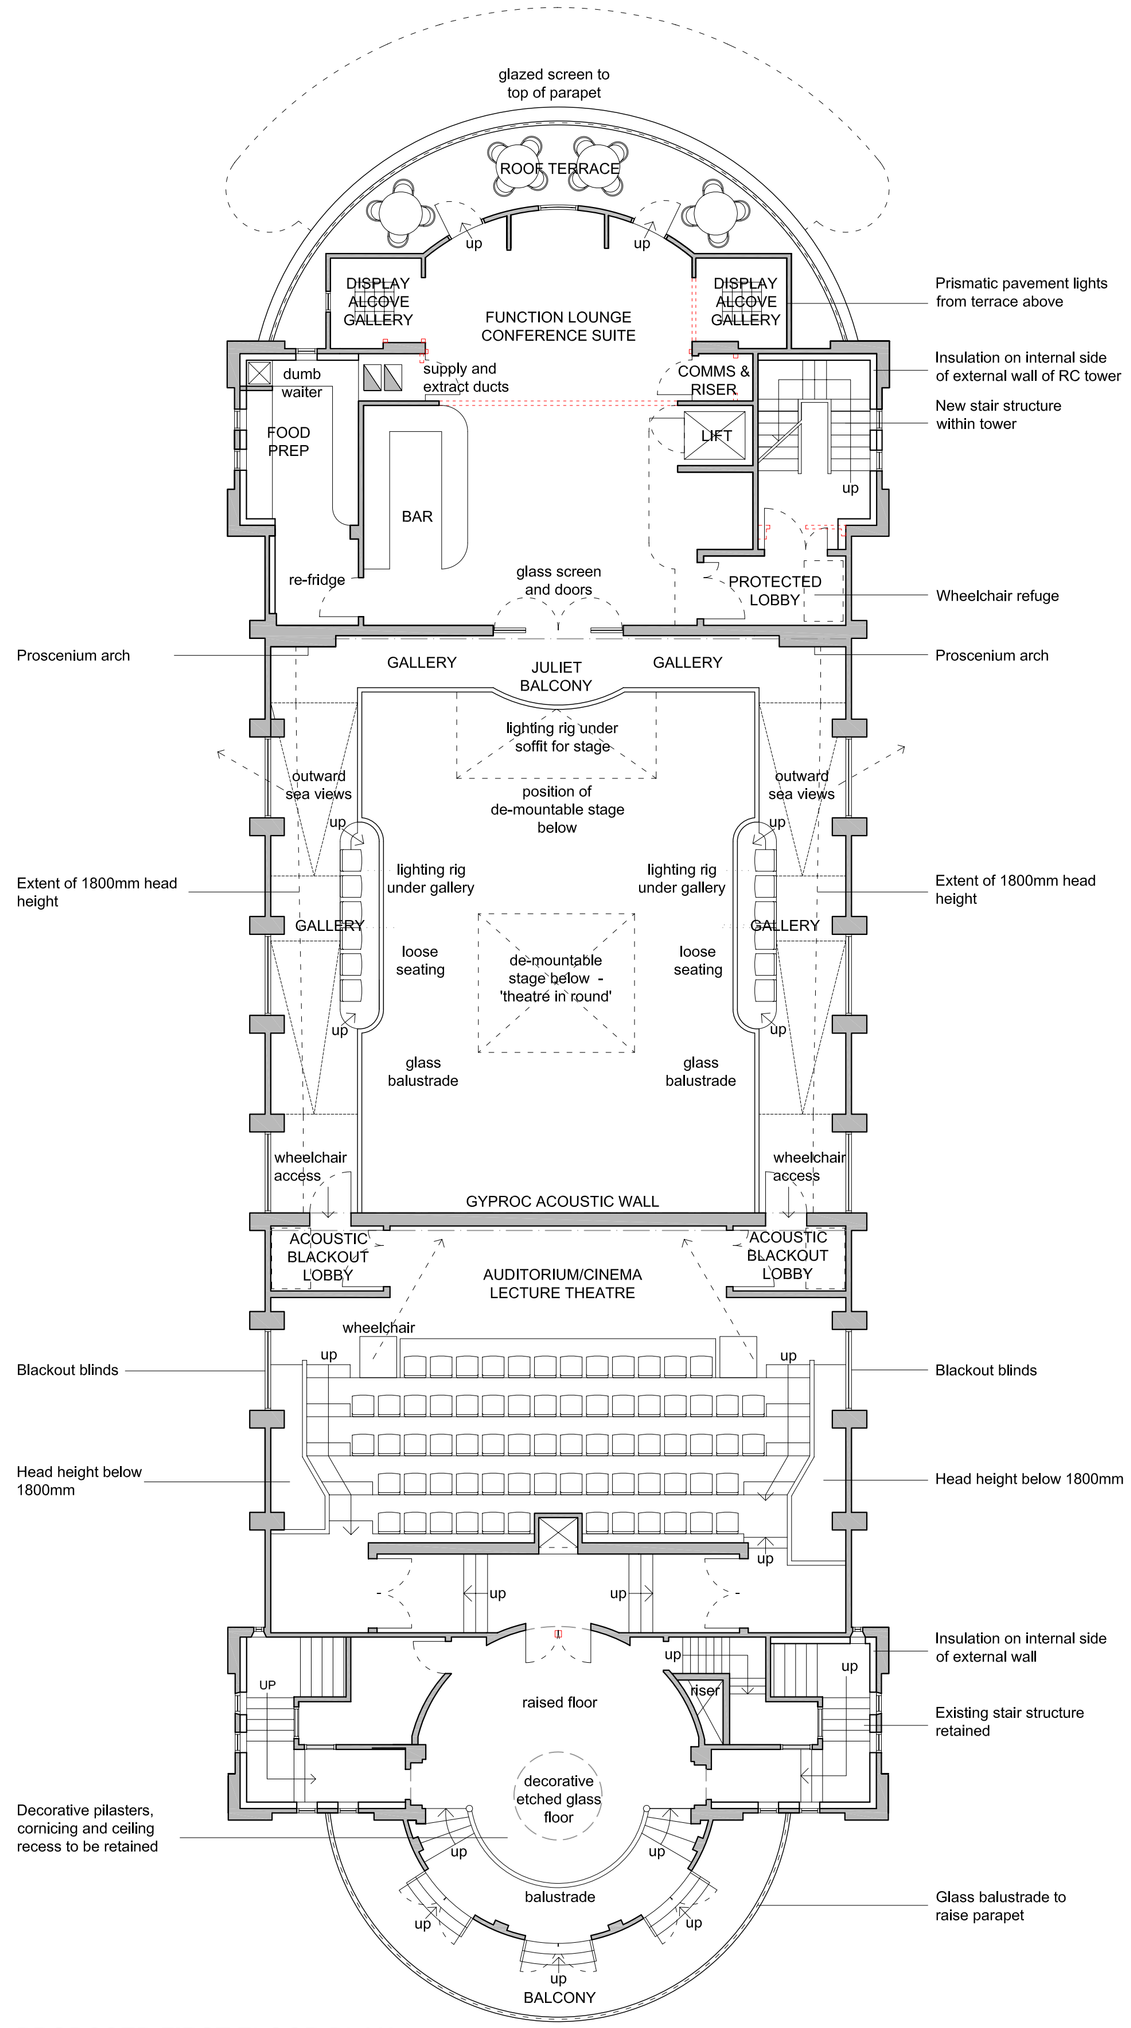

PROPOSED FIRST FLOOR PLAN

KEY

FABRIC REMOVED

ROOF AREAS TO BE COPPER CLAD

METRES

0.0 5.0 10.0 15.0

SCALE - 1:100

REVISION	DATE	DRAWN	CHECKED	DESCRIPTION

CLIENT: Penarth Arts & Crafts Ltd	SCALE: 1:100	DATE: 30/07/10
PROJECT: Penarth Pier	DRAWN: JS	CHECKED: SE
DRAWING TITLE: Proposed First and Second Floor Plan OPTION B	JOB NUMBER: 232027	DRAWING NO.: 220 — REVISION: -

35 KING STREET, BRISTOL, BS1 4BZ, TEL 0117 927 7396, FAX 0117 927 7594

PURCELL MILLER TRITTON LLP IS A LIMITED LIABILITY PARTNERSHIP REGISTERED IN ENGLAND AND WALES, REGISTERED NUMBER OC315259, REGISTERED OFFICE 3 COLEGATE, NORWICH, NORFOLK, NR3 1BN, www.pmt.co.uk

© ALL RIGHTS RESERVED
REPORT ALL DISCREPANCIES

DO NOT SCALE FROM DRAWING
CHECK DIMENSIONS ON SITE

PURCELL MILLER TRITTON